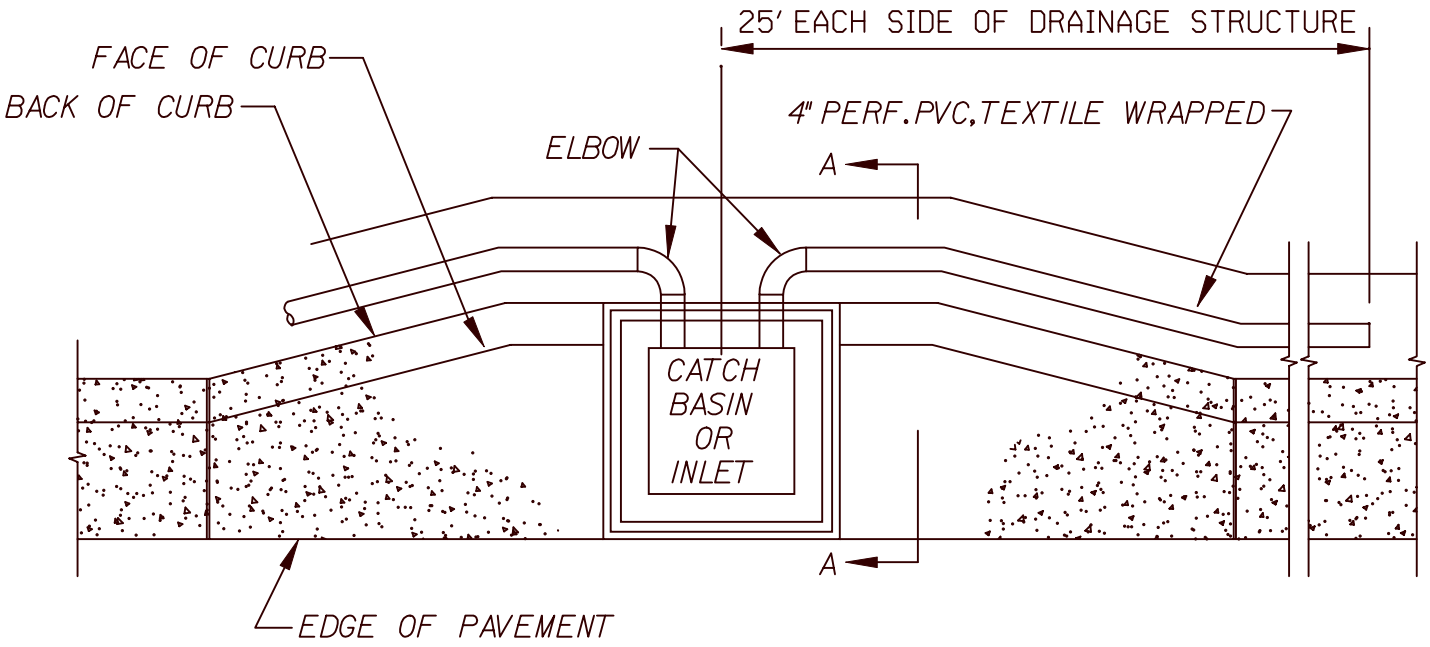

PLAN

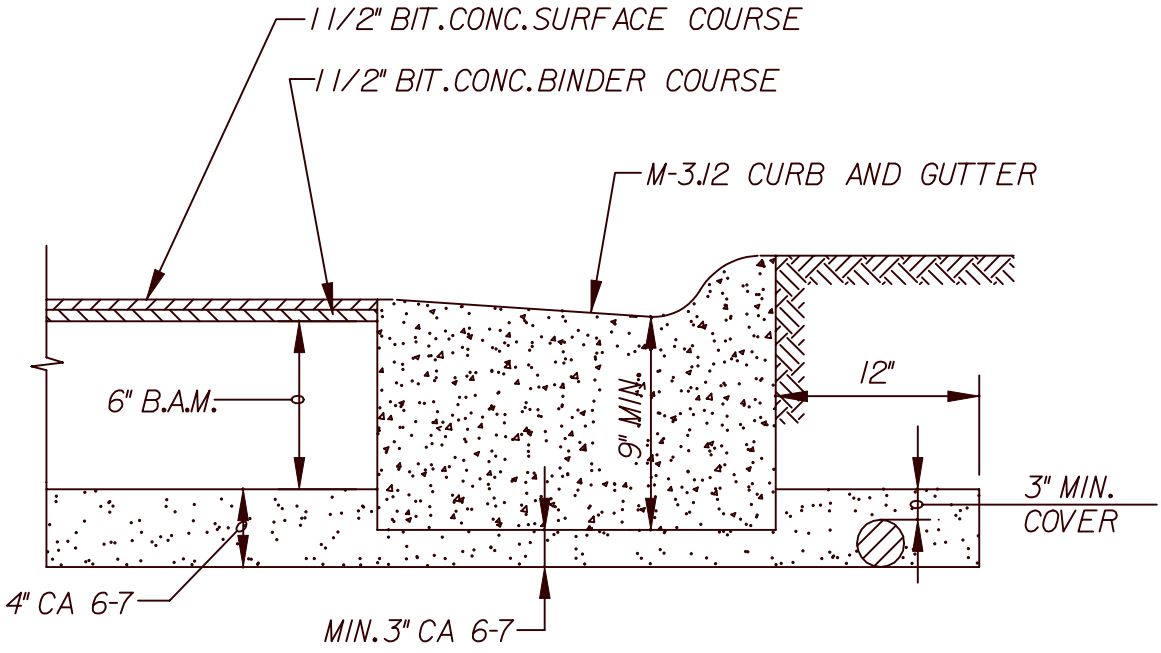

SECTION A-A

PAVEMENT UNDERDRAIN DETAIL

RESIDENTIAL STREET