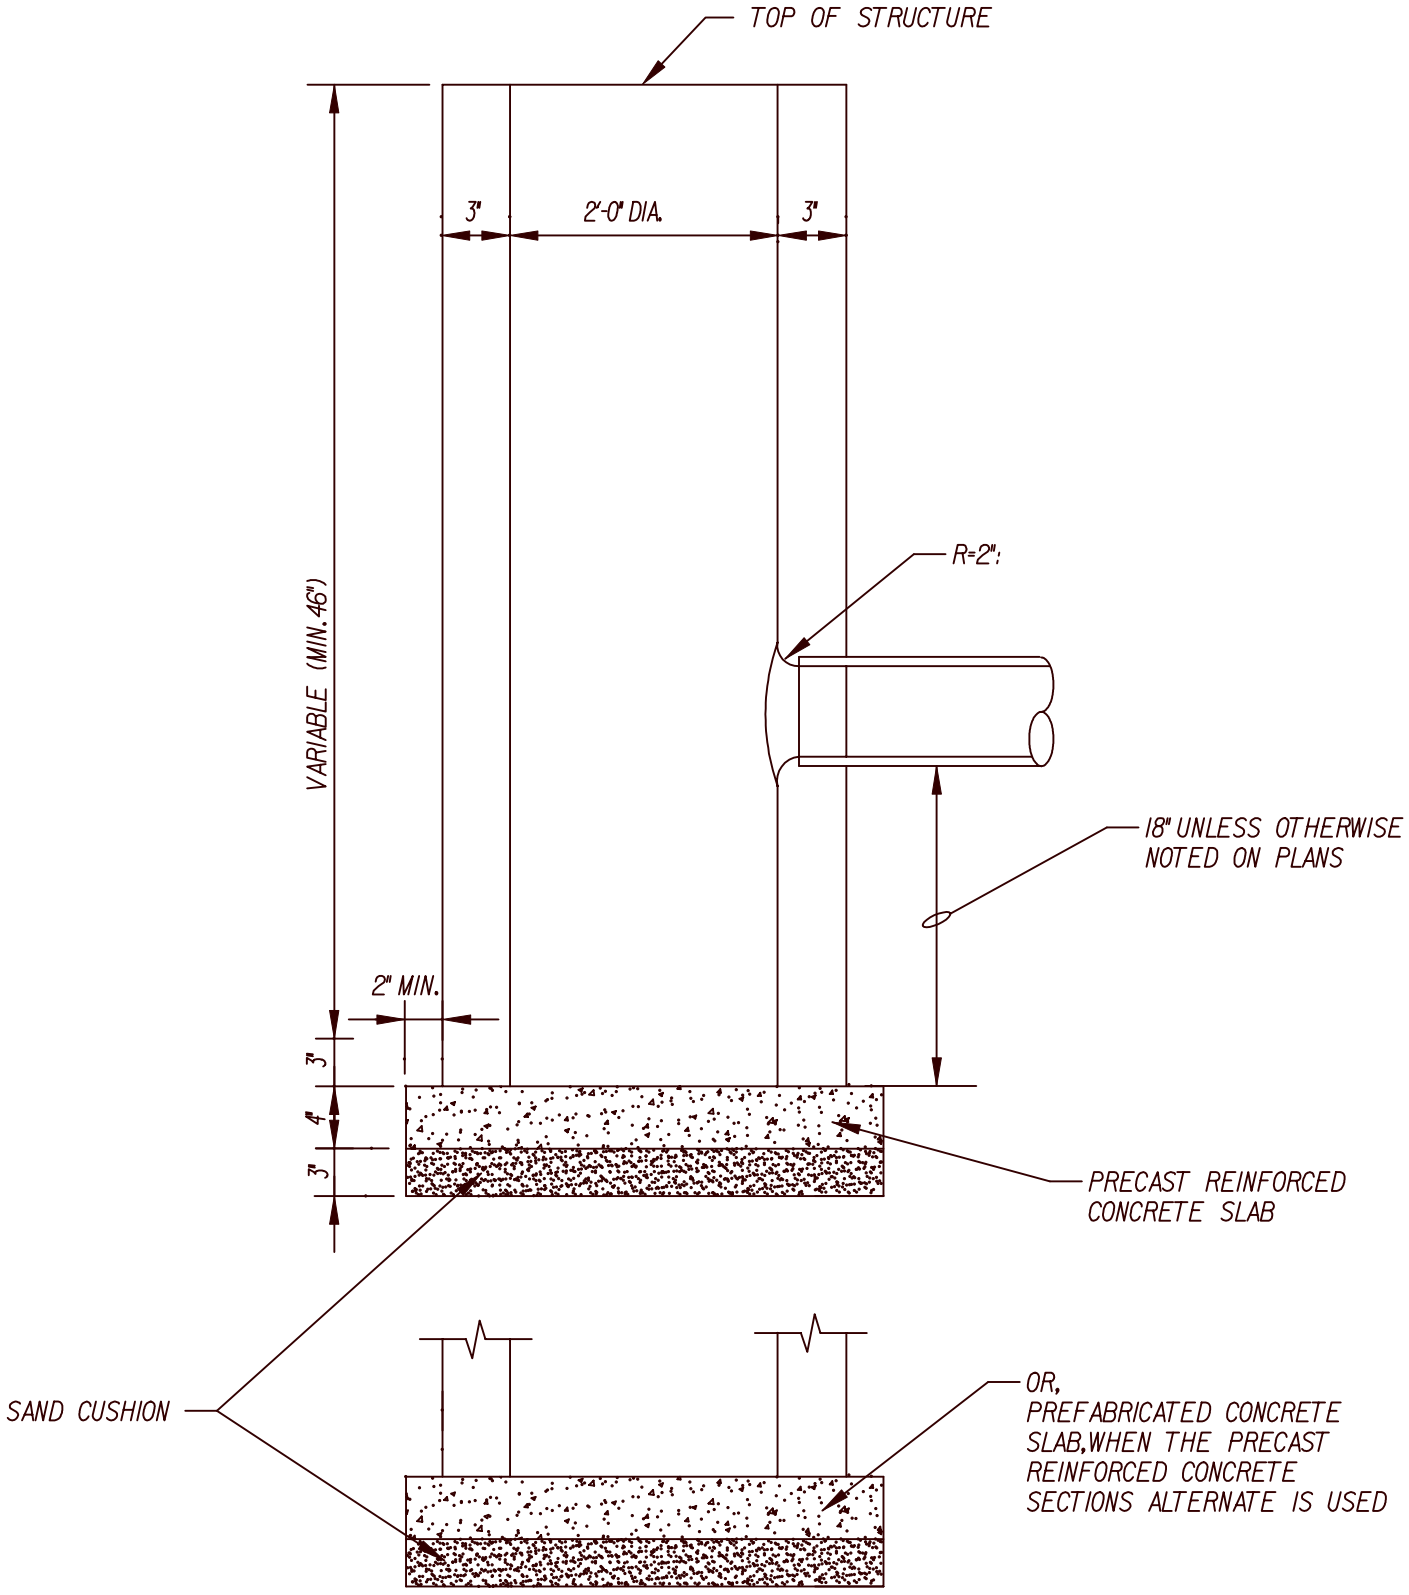

NOTE:
CATCH BASINS SHALL BE PRECAST REINFORCED CONCRETE

CATCH BASIN TYPE C